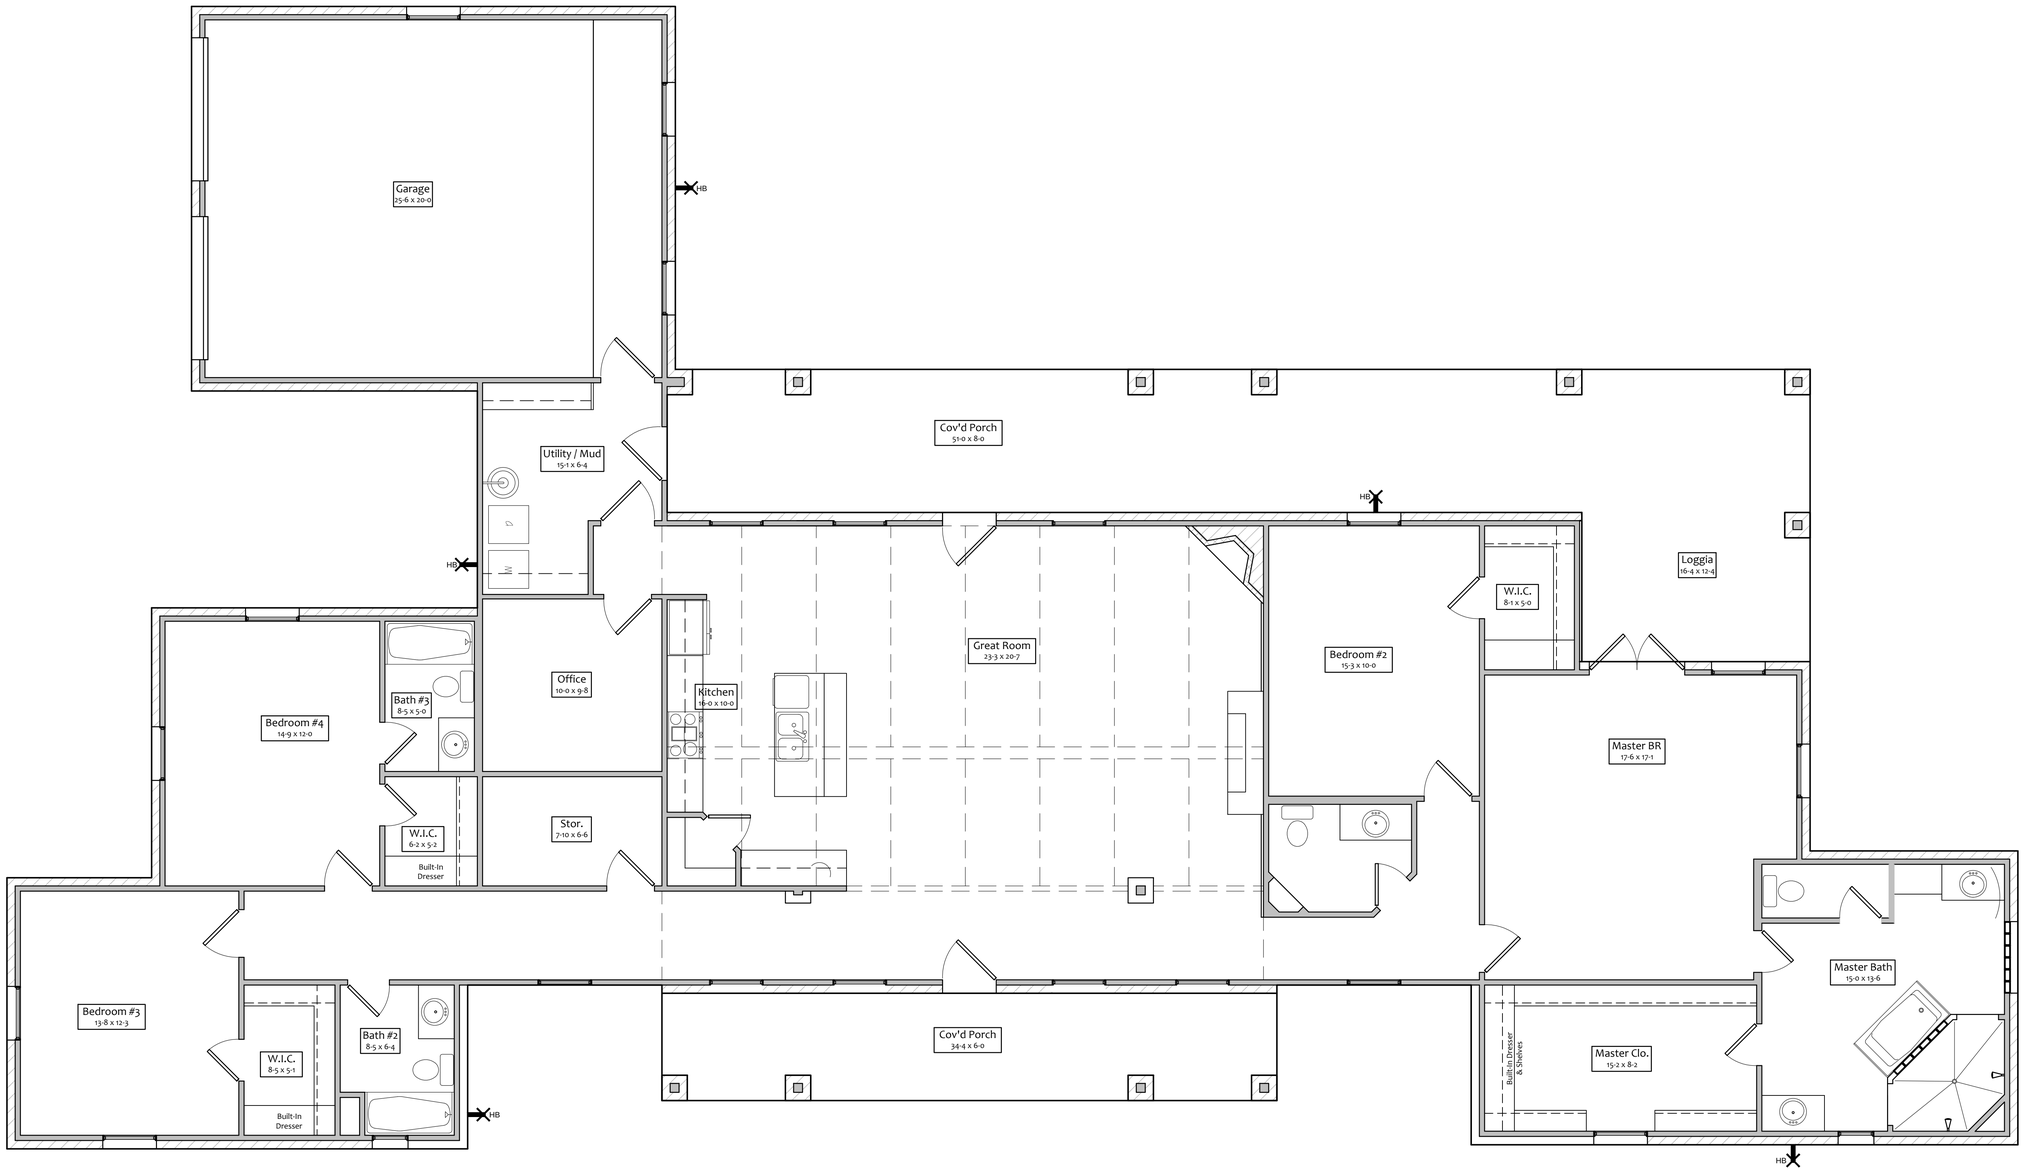

A FLOOR PLAN

FLOOR PLANS

SHEET A2 OF 9

D A L DESIGNS

Heritage Homes For
Today's Families
P.O. Box 207
Telferner, Tx 77988
dalhomedesigns@gmail.com

PRIVATE RESIDENCE